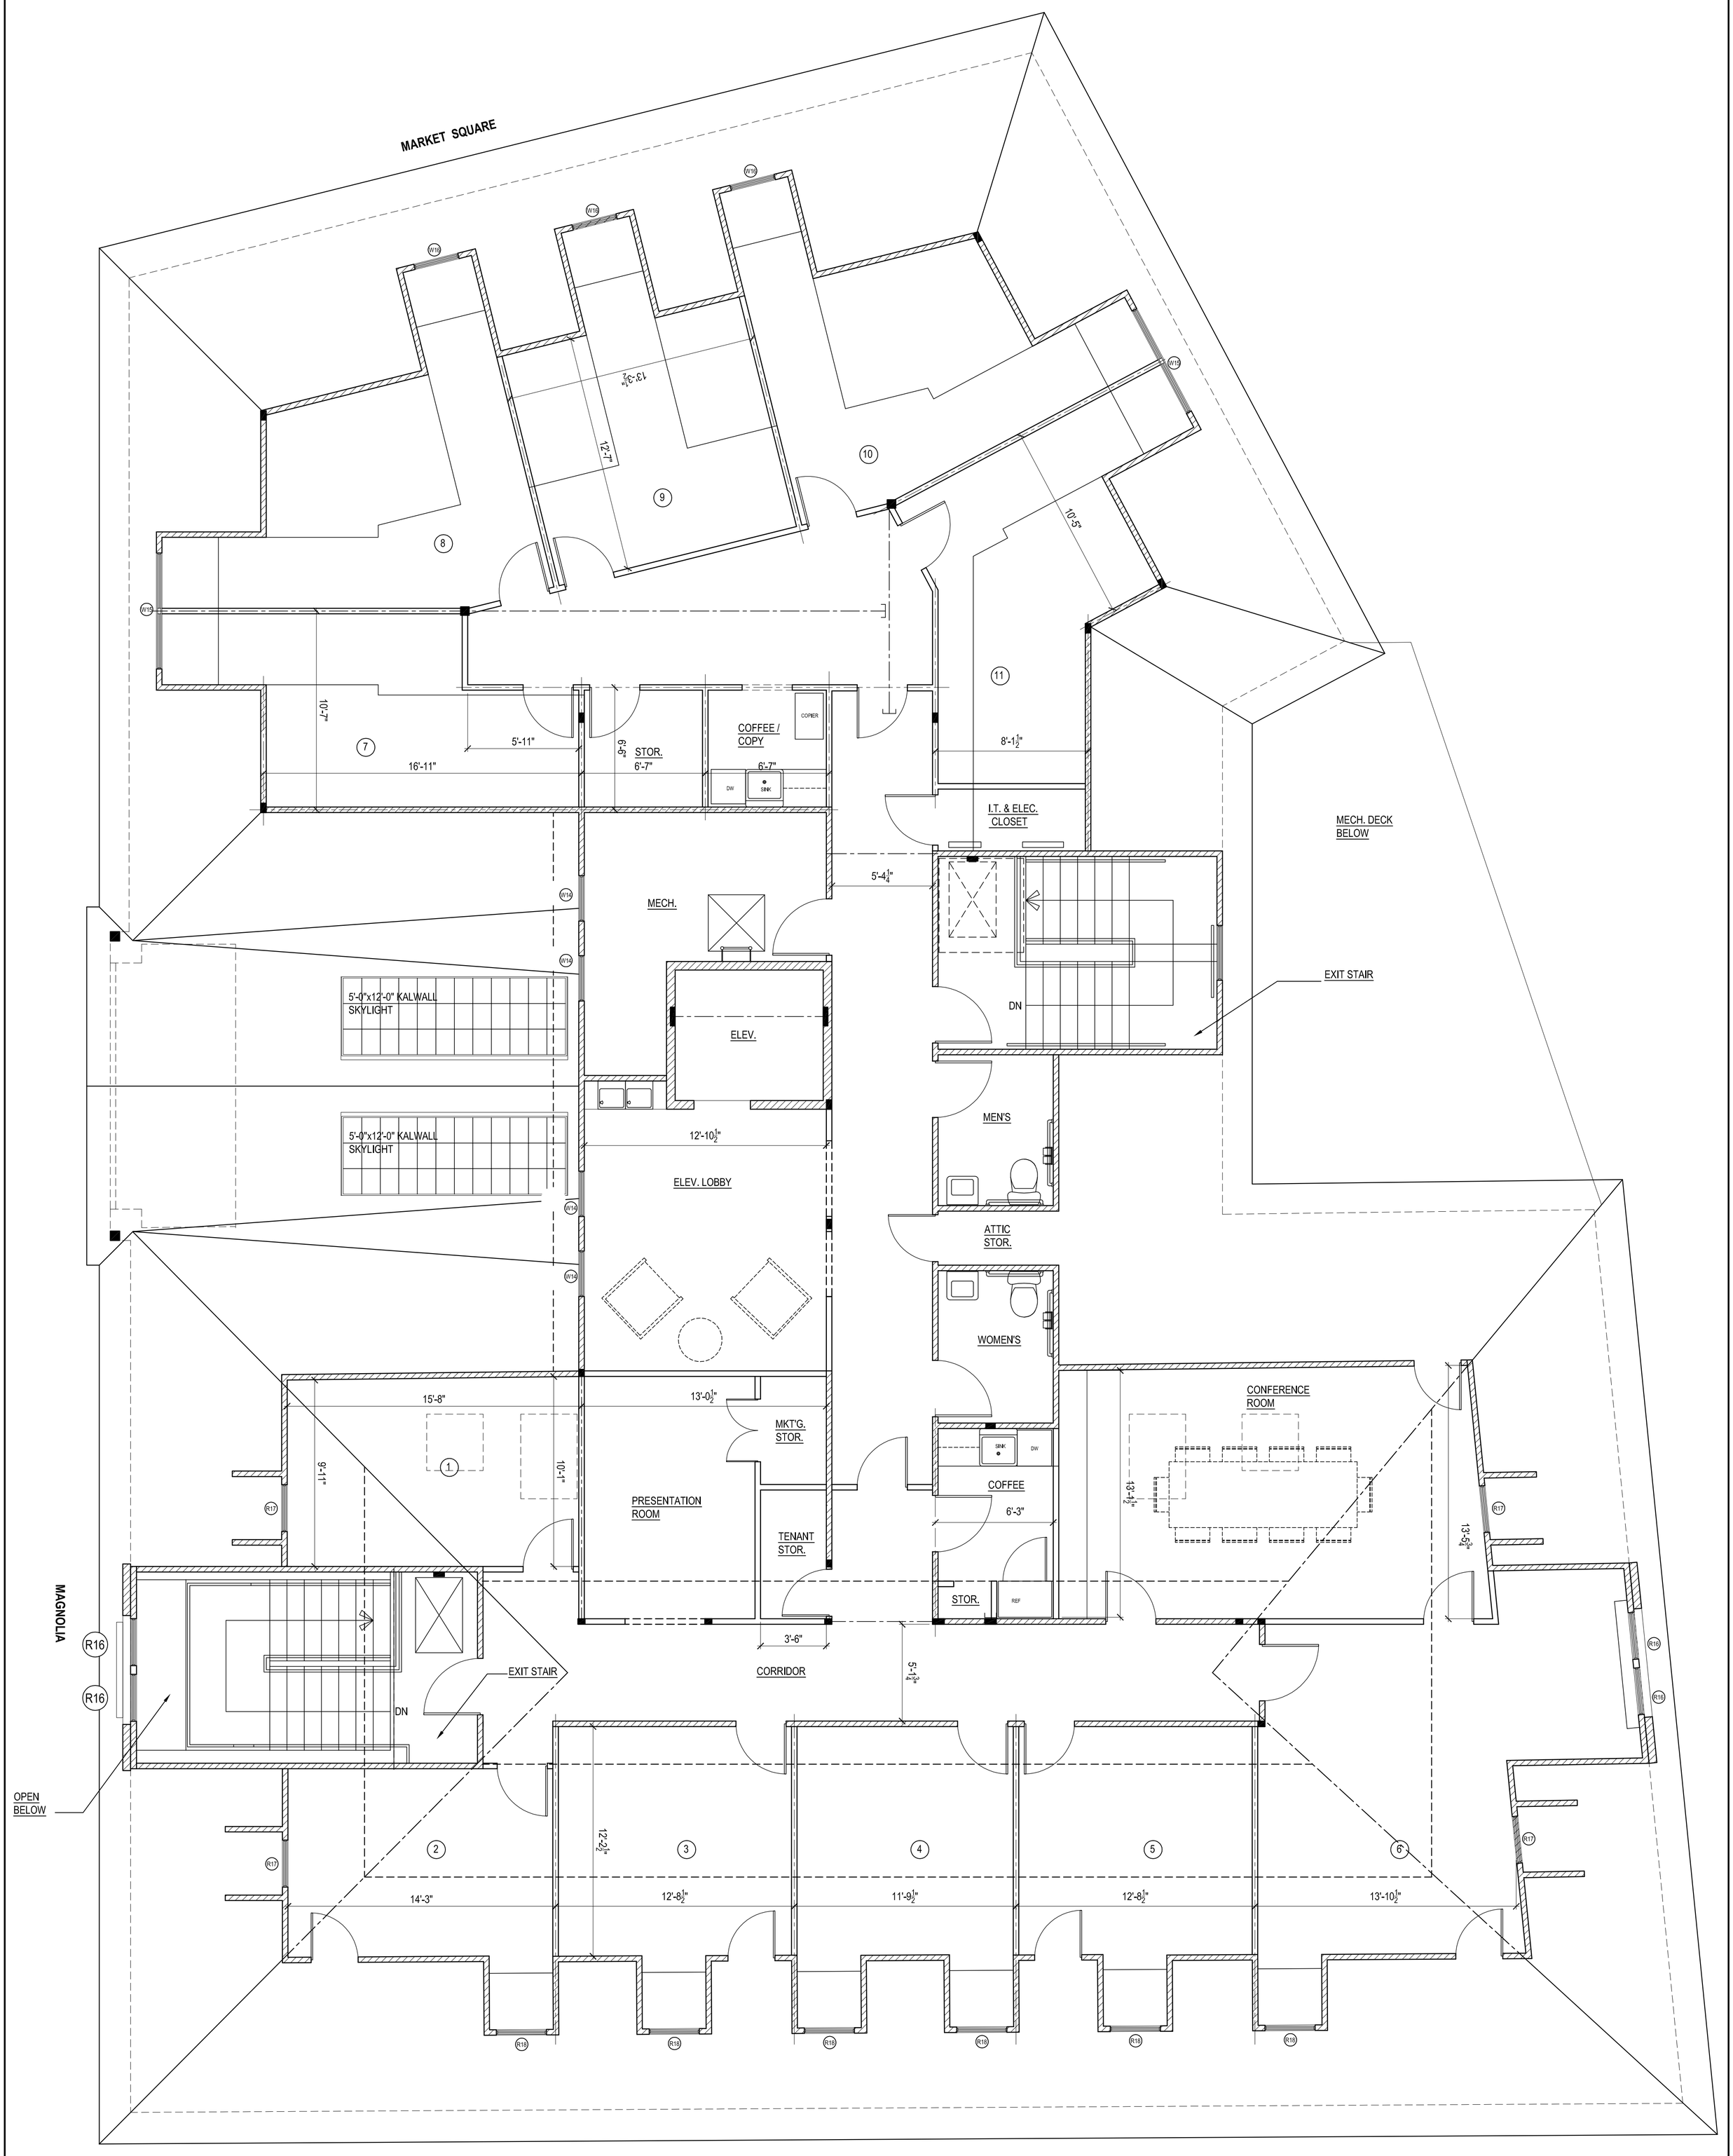

RAZOOKS

TENANT IMPROVEMENTS

Matthew R. Mills
AIA Architect
15 Birkdale Way @ Forest Creek
Pinehurst, NC 28374
mmills59@earthlink.net
tel 910.246.2787
fax 910.246.2789
cell 910.639.9559

This drawing is the property of the architect, intended for this site only, and may not be used or reproduced in whole or in part without written permission.

No.	Revision	Date

Title: FLOOR PLAN

Number: T 3-1.1 THIRD LEVEL

Issued for: APPROVAL

Scale: 1/4" = 1'-0"

Date: 09.30.09